© COPYRIGHT : THIS DRAWING OR DESIGN MAY NOT BE REPRODUCED WITHOUT PERMISSION
DO NOT SCALE: CONTRACTOR TO CHECK ALL DIMENSIONS AND REPORT ANY ERRORS OR OMISSIONS

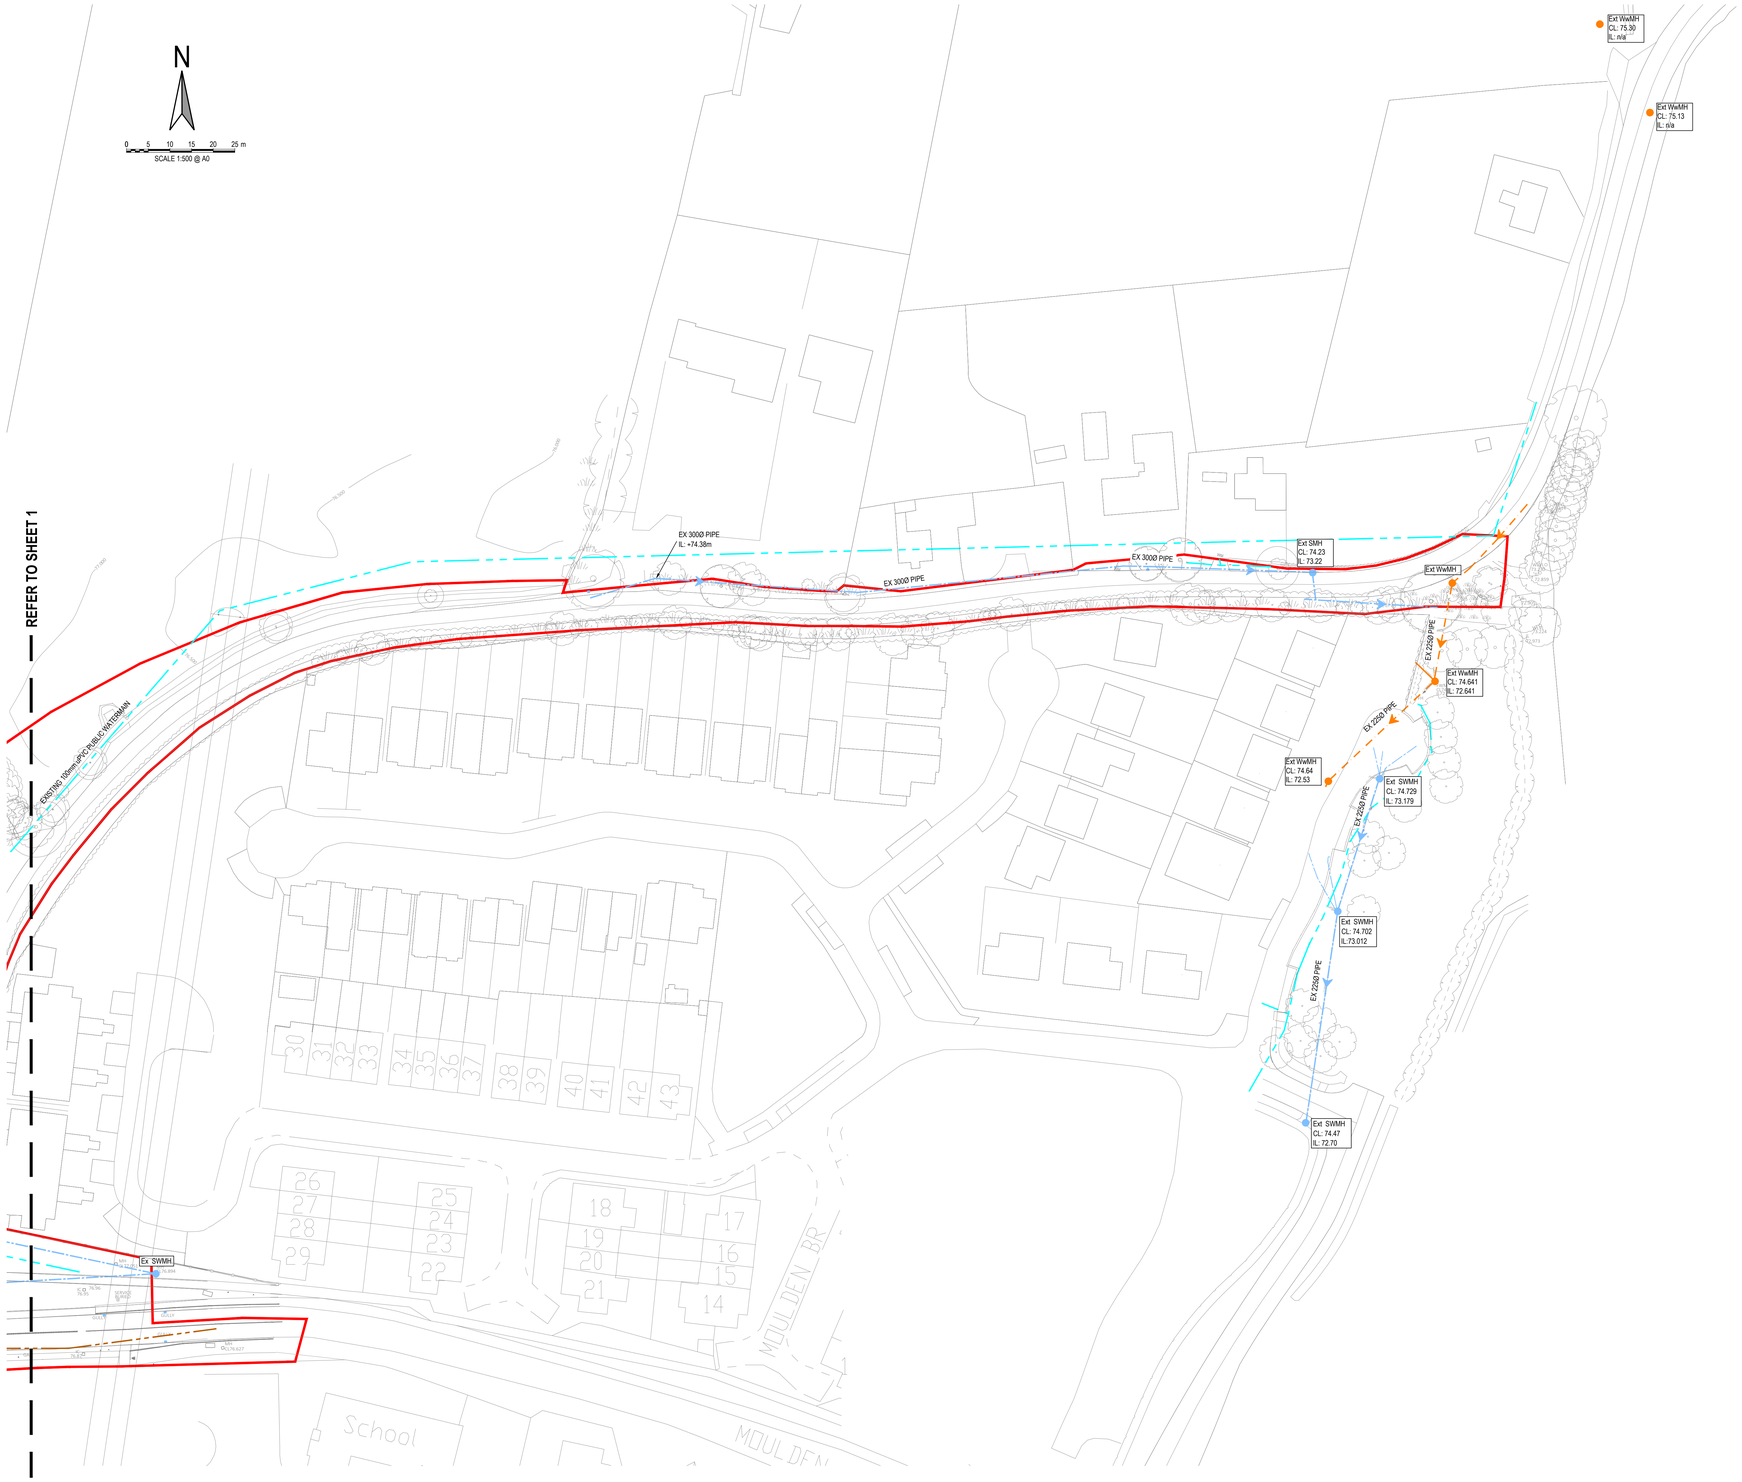

SURVEY NOTES

- TOPOGRAPHICAL SURVEY BASED ON EXISTING LEVELS FROM 3rd PARTY SPECIALIST . DOB & ASSOCIATES TAKES NO RESPONSIBILITY FOR ACCURACY OF SURVEY INFORMATION.
- MAIN CONTRACTOR TO ESTABLISH INDEPENDENTLY ORDANCE DATUM ON SITE FOR LEVELS TO MAILN HEAD DATUM AND CO-ORDINATES FOR SETTING OUT TO NATIONAL GRID.
- MAIN CONTRACTOR TO VERIFY ALL UNDERGROUND SERVICES ON THE SITE INCLUDING ALL ANOMALIES NOTED ON THE GPR SURVEY AND TO TAKE ALL NECESSARY PRECAUTIONS PRIOR TO ANY EXCAVATIONS ON THE SITE.
- REFER TO M&E ENGINEERS DRAWINGS FOR DIVERSION / DEMOLITION OF ALL UNDERGROUND ELECTRICAL CABLES / DUCTS, TELECOM DUCTS, LIGHTING DUCTS, OIL LINES ETC.

NOTES:

1. FOR STANDARD DOBA NOTES REFER TO DRAWING 2334-DOB-XX-SI-DR-S-0001 & S-0002
2. REFER TO ARCHITECTS DRAWINGS FOR ALL SITE & APPLICATION BOUNDARIES
3. THIS DRAWING IS TO BE READ IN CONJUNCTION WITH ALL OTHER RELEVANT ARCHITECT'S & ENGINEER'S DRAWINGS AND SPECIFICATIONS.
4. USE FIGURED DIMENSIONS ONLY. DO NOT SCALE
5. REFER TO SURVEY DRAWINGS FOR EXISTING SERVICES LAYOUTS AND MANHOLE INFORMATION
6. ALL EXISTING SURFACES TO BE REINSTATED FOLLOWING DIVERSION OF SERVICES/CONSTRUCTION OF NEW SERVICES
7. THE CONTRACTOR SHALL VERIFY ALL DIMENSIONS AND LEVELS WITH ARCHITECTURAL DRAWINGS PRIOR TO START OF CONSTRUCTION. ANY DISCREPANCIES TO BE NOTIFIED TO THE ENGINEER & ARCHITECT FOR RESOLUTION
8. CONTRACTOR TO ENSURE ALL WATER & WASTEWATER RELATED WORKS ARE IN ACCORDANCE WITH THE IRISH WATER WATER INFRASTRUCTURE & WASTEWATER INFRASTRUCTURE CODE OF PRACTICE & STANDARD DETAILS DOCUMENTS
9. TESTING OF ALL GRAVITY SEWERS AND MANHOLES TO BE IN ACCORDANCE WITH IRISH WATER CODE OF PRACTICE FOR WASTEWATER INFRASTRUCTURE SECTION 4.10 TESTING OF GRAVITY SEWERS & MANHOLES

EX. STORM WATER LEGEND:

- EXISTING STORM WATER SEWER
- Ex SWMH — EXISTING STORM WATER MH
- Ex SAJ — EXISTING STORM WATER AJ
- EXISTING WATERCOURSE

EX. WASTEWATER LEGEND:

- EXISTING WASTEWATER SEWER
- Ex FMH — EXISTING WASTEWATER MH
- Ex FAJ — EXISTING WASTEWATER AJ

EX. WATERMAIN LEGEND:

- EXISTING WATERMAIN
- EXISTING WATERMAIN FROM UISCE EIREANN MAPS

ISSUED FOR PLANNING

Rev.	Note	Date	Drawn	Check
S2.P06	ISSUED FOR PLANNING	19.06.2024	RR	AL
S2.P05	DRAFT ISSUE	07.06.2024	RR	AL
S2.P04	ISSUED FOR PLANNING	28.05.2024	RR	AL
S2.P03	ISSUED FOR LRD OPINION	27.03.2024	NQ	AL
S2.P02	DRAFT ISSUE	21.03.2024	NQ	AL
S2.P01	DRAFT ISSUE	14.03.2024	NQ	AL

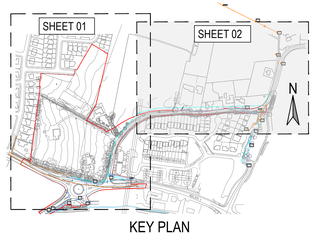

KEY PLAN

DONNACHADH O'BRIEN & ASSOCIATES CONSULTING ENGINEERS
UNIT 5C ELM HOUSE MILLENNIUM PARK NAAS CO. KILDARE
PHONE +353 45 994 042
INFO@DOBRIEN-ENGINEERS.IE
WWW.DOBRIEN-ENGINEERS.IE

Client: MARSHALL YARDS DEVELOPMENT COMPANY LTD.

Project: BALLYBIN ROAD LRD , RATOATH, CO. MEATH

Drawing Title: EXISTING SW, WW & WATERMAIN SHEET 2

Drawn By:	Checked By:	Approved By:	Date:	Scale:	Sheet Size:
EC	AL	PD	SEPT' 2023	1:500	A0

Project Number:	Drawing Number:	Status Code:	Rev Number:
DOBA2334	2334-DOB-XX-SI-DR-C-0012	S2	P06