© COPYRIGHT : THIS DRAWING OR DESIGN MAY NOT BE REPRODUCED WITHOUT PERMISSION
DO NOT SCALE: CONTRACTOR TO CHECK ALL DIMENSIONS AND REPORT ANY ERRORS OR OMISSIONS

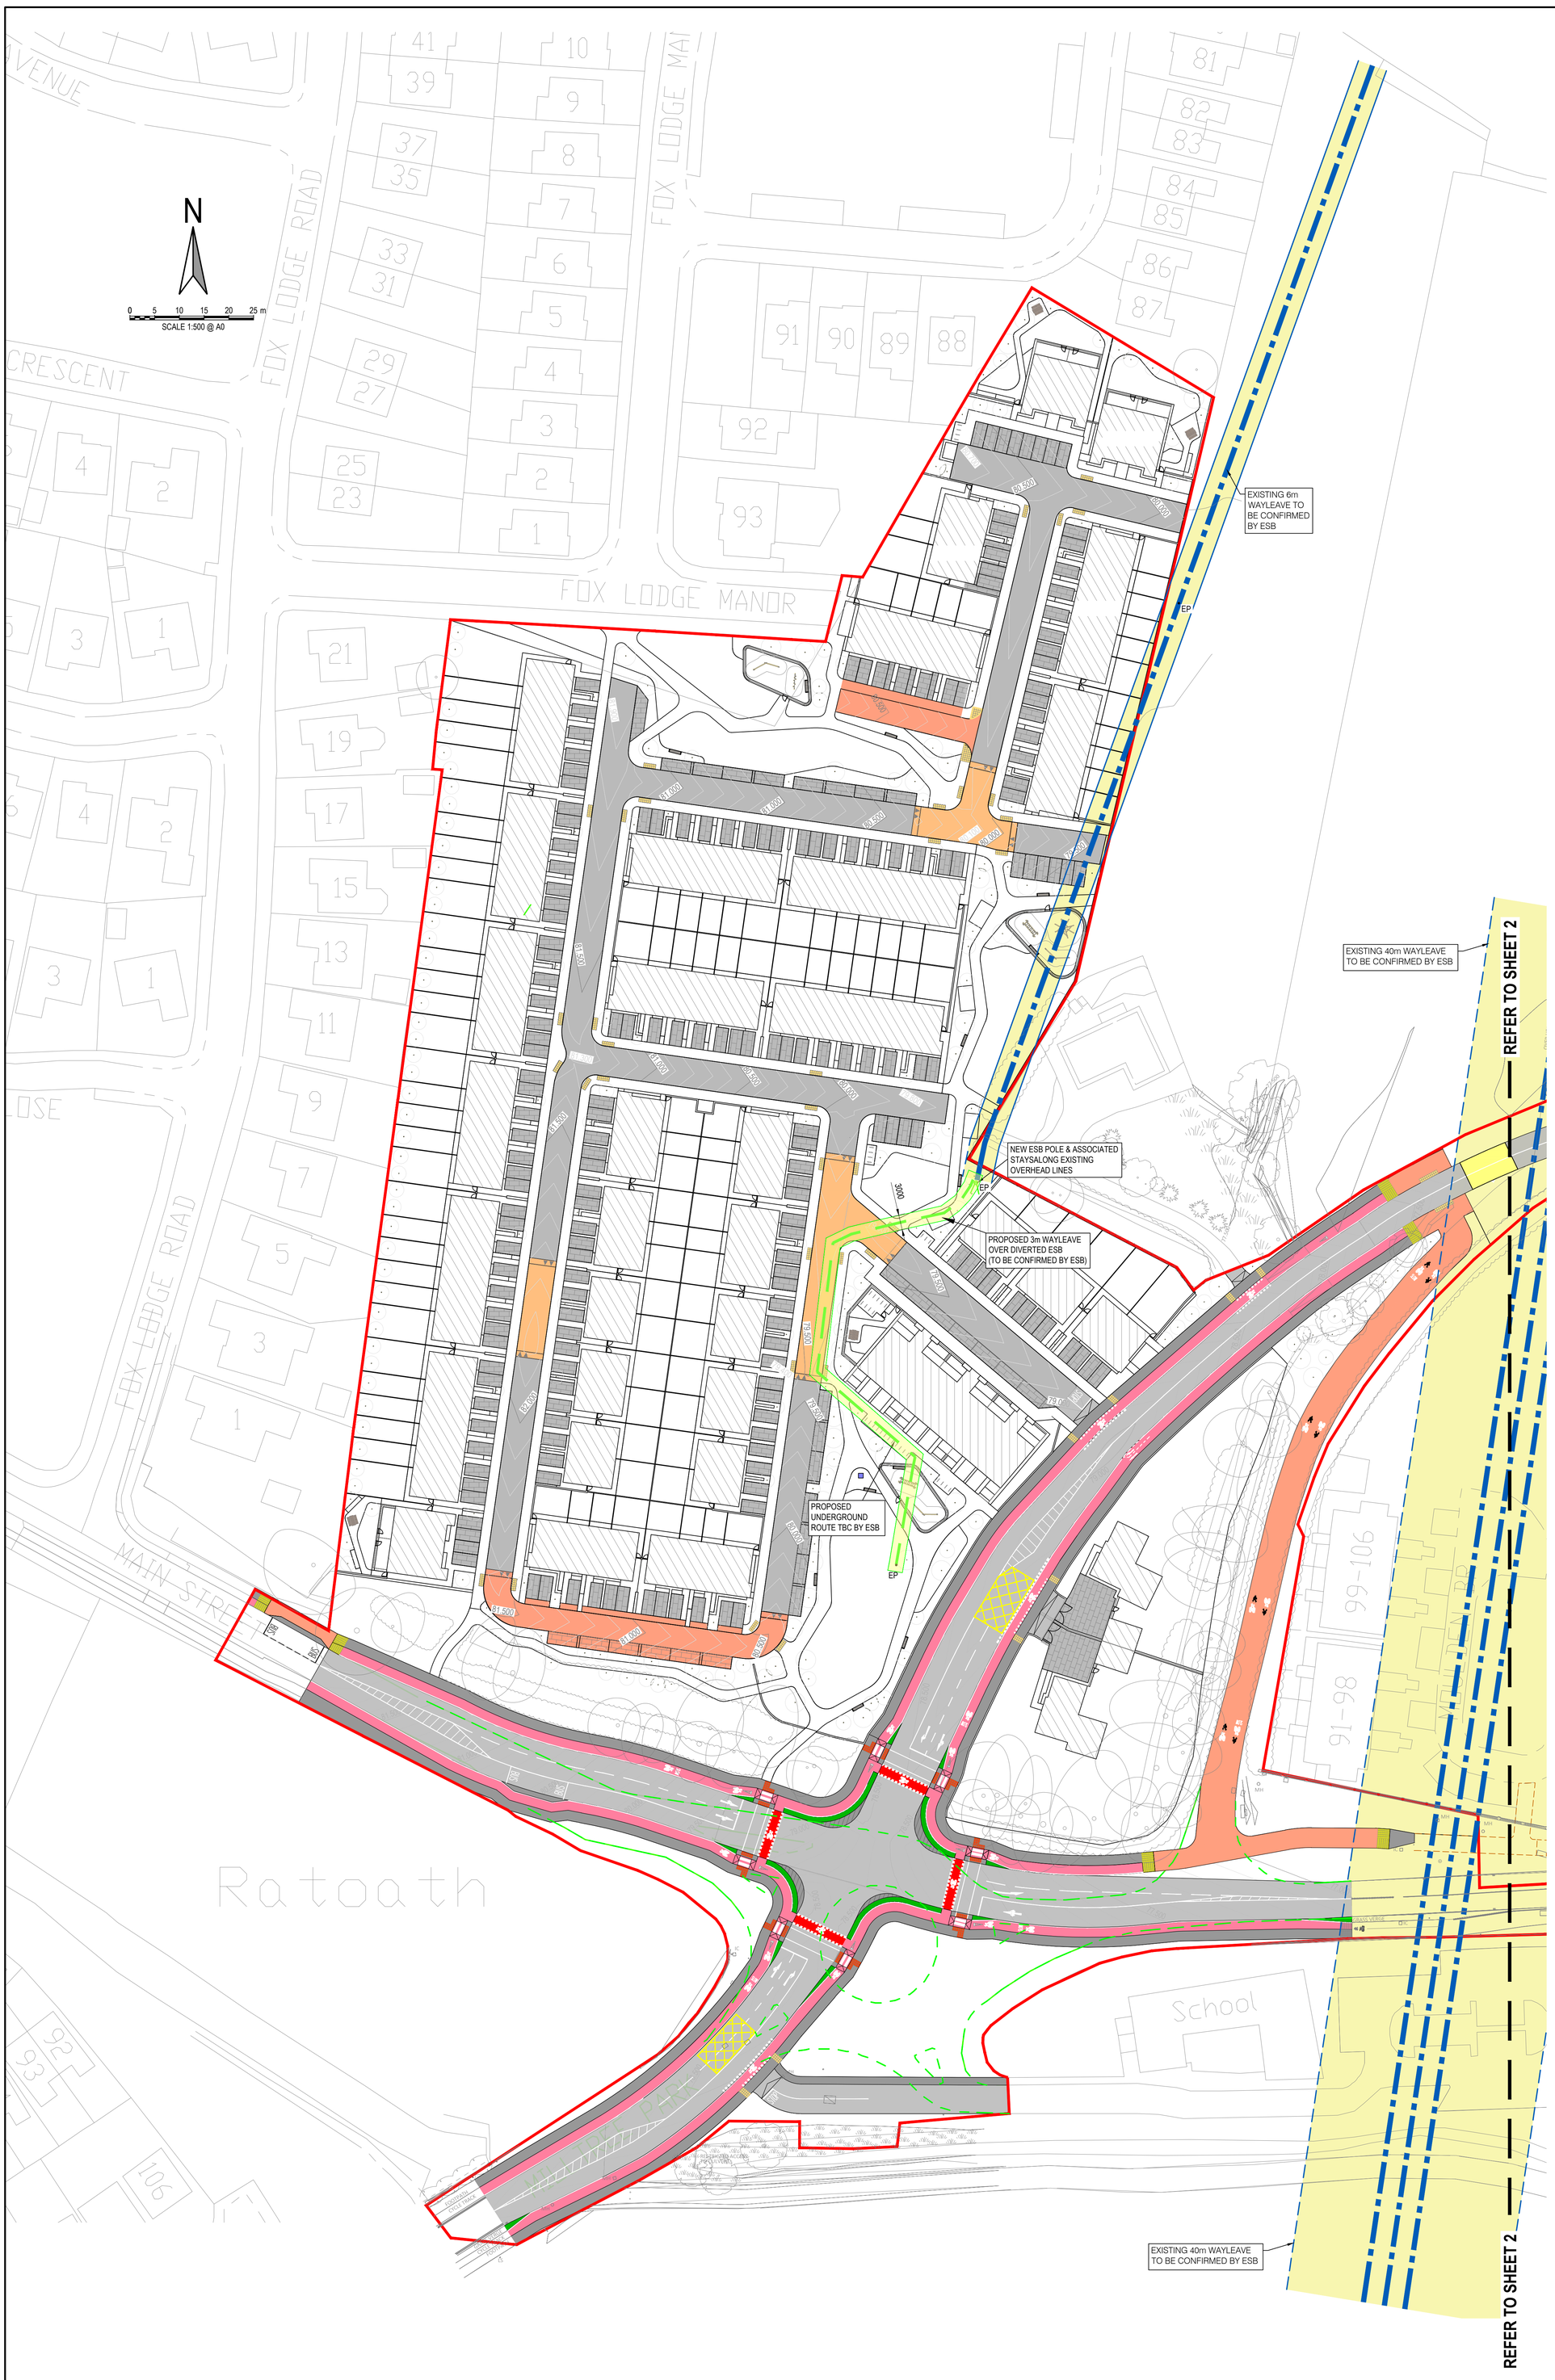

NOTES:

1. FOR STANDARD DOBA NOTES REFER TO DRAWING 2334-DOB-XX-SI-DR-S-0001 & S-0002
2. REFER TO ARCHITECTS DRAWINGS FOR ALL SITE & APPLICATION BOUNDARIES
3. THIS DRAWING IS TO BE READ IN CONJUNCTION WITH ALL OTHER RELEVANT ARCHITECT'S & ENGINEER'S DRAWINGS AND SPECIFICATIONS.
4. USE FIGURED DIMENSIONS ONLY. DO NOT SCALE
5. REFER TO SURVEY DRAWINGS FOR EXISTING SERVICES LAYOUTS AND MANHOLE INFORMATION
6. ALL EXISTING SURFACES TO BE REINSTATED FOLLOWING DIVERSION OF SERVICES/CONSTRUCTION OF NEW SERVICES
7. THE CONTRACTOR SHALL VERIFY ALL DIMENSIONS AND LEVELS WITH ARCHITECTURAL DRAWINGS PRIOR TO START OF CONSTRUCTION. ANY DISCREPANCIES TO BE NOTIFIED TO THE ENGINEER & ARCHITECT FOR RESOLUTION
8. CONTRACTOR TO ENSURE ALL WATER & WASTEWATER RELATED WORKS ARE IN ACCORDANCE WITH THE IRISH WATER WATER INFRASTRUCTURE & WASTEWATER INFRASTRUCTURE CODE OF PRACTICE & STANDARD DETAILS DOCUMENTS
9. TESTING OF ALL GRAVITY SEWERS AND MANHOLES TO BE IN ACCORDANCE WITH IRISH WATER CODE OF PRACTICE FOR WASTEWATER INFRASTRUCTURE SECTION 4.10 TESTING OF GRAVITY SEWERS & MANHOLES

LEGEND:

- PROPOSED BUILDING
- PROPOSED ROADWAY (REFER TO DR-C-1100 DETAIL 1 AND 2)
- PROPOSED ROAD - HOME ZONE / SHARED SURFACE (REFER TO DR-C-1100 DETAIL 3)
- PROPOSED TABLETOP PEDESTRIAN CROSSING (COLOURED SURFACE) (REFER TO DR-C-1100 DETAIL 6)
- PROPOSED PARKING BAYS (PERMEABLE SURFACING) (REFER TO DR-C-1200 FOR DETAILS)
- 3P PR. IN-LINE TACTILE PAVING (@ UNCONTROLLED CROSSING)
- 2P PROPOSED PERPENDICULAR TACTILE PAVING (@ UNCONTROLLED CROSSING)
- TP PROPOSED CORDUROY TACTILE PAVING SURFACING (TRAMLINE AND LADDER)
- TP PROPOSED CORDUROY TACTILE PAVING SURFACING (LADDER) FOR PEDESTRIAN ENTERING A SHARED SURFACE
- P PROPOSED TACTILE PAVING SURFACING (@ CONTROLLED CROSSING)
- 13.500 PROPOSED ROAD CONTOURS
- PROPOSED RATOATH PART 8 PEDESTRIAN AND CYCLE SCHEME BY OTHERS
- EXISTING ROADS & ROUNDABOUT BEING REMOVED

EXISTING SERVICES LEGEND:

- EP EXISTING ESB PYLONS/ POLES
- CENTRE LINE OF THE EXISTING OVERHEAD 10 / 20kV LINE

PROPOSED SERVICES LEGEND:

- PROPOSED ESB PYLONS/ POLES
- CENTRE LINE OF THE PROPOSED 10 / 20kV DIVERTED UNDERGROUND CABLES
- ESB PYLONS/ POLES TO BE DEMOLISHED

ISSUED FOR PLANNING

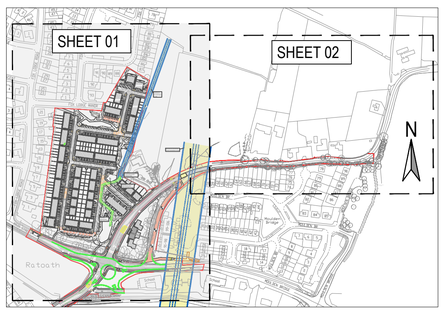

KEY PLAN

Rev.	Note	Date	Drawn	Check
S2.P04	ISSUED FOR PLANNING	19.06.2024	RR	AL
S2.P03	DRAFT ISSUE	07.06.2024	RR	AL
S2.P02	ISSUED FOR INFORMATION	06.06.2024	RR	AL
S2.P01	ISSUED FOR PLANNING	28.05.2024	RR	AL

DONNACHADH O'BRIEN & ASSOCIATES CONSULTING ENGINEERS
UNIT 5C ELM HOUSE MILLENNIUM PARK NAAS CO. KILDARE
P +353 45 984 042
INFO@DOBA.IE WWW.DOBA.IE

Client: MARSHALL YARDS DEVELOPMENT COMPANY LTD.

Project: BALLYBIN ROAD LRD , RATOATH, CO. MEATH

Drawing Title: PROPOSED ESB UNDERGROUNDING & DIVERSION - SHEET 1

Drawn By:	Checked By:	Approved By:	Date:	Scale:	Sheet Size:
RR	AL	DOB	MAY 2024	1:500	A0

Project Number:	Drawing Number:	Status Code:	Rev Number:
DOBA2334	2334-DOB-XX-SI-DR-C-0811	S2	P04